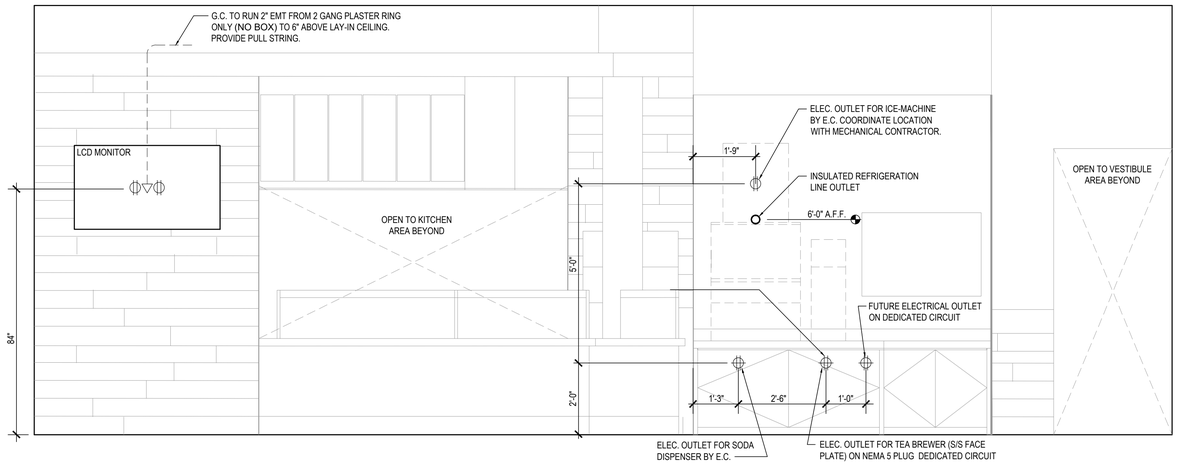

DRINK STATION AND MONITOR ELEVATION — 5
NOT TO SCALE — E-200

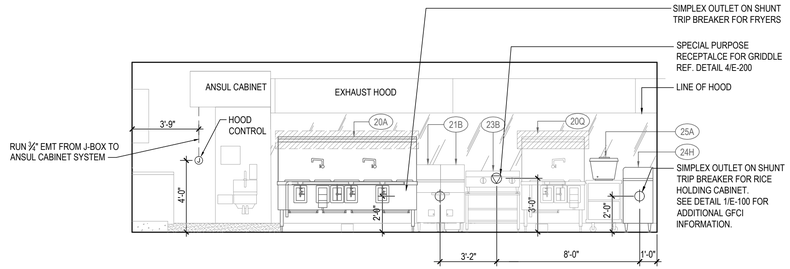

COOKLINE ELECTRICAL ELEVATIONS — 6
NOT TO SCALE — E-200

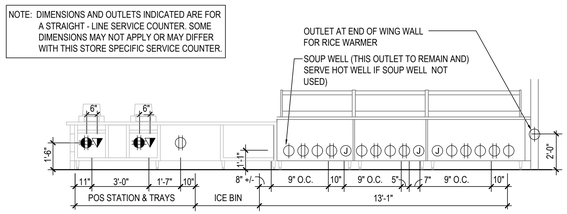

P.O.S. & SERVICE LINE ELEVATION — 3
NOT TO SCALE — E-200

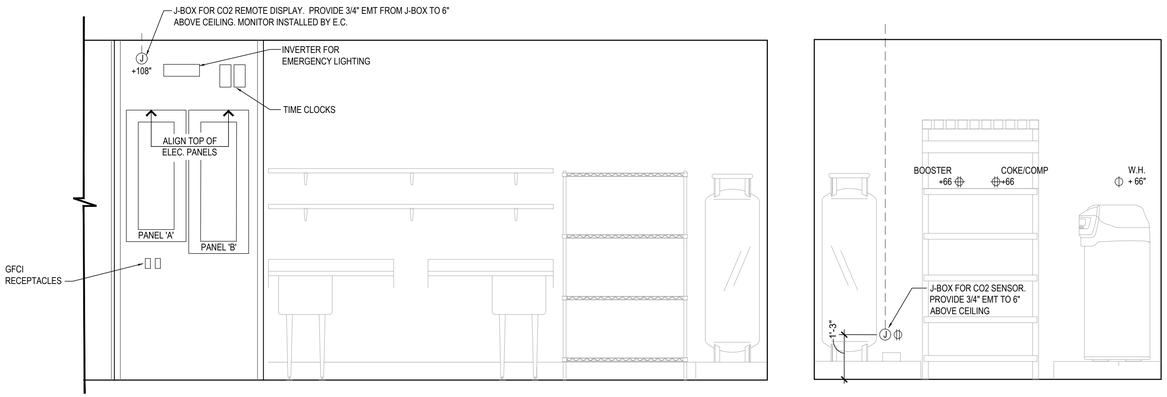

BOH REAR WALL ELEVATION — 8
NOT TO SCALE — E-200

(NOT USED) DRIVE-THRU ELEVATIONS — 2
Scale: approx. 1/4"=1'-0" — E-200

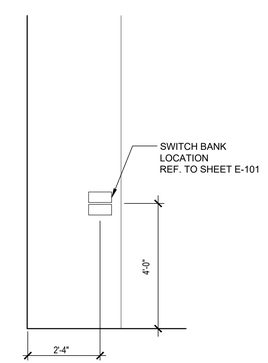

SWITCH BANK ELEVATION — 7
NOT TO SCALE — E-200

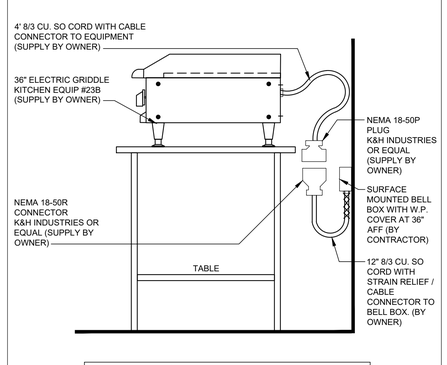

GRILL 23B (EG-24H) — 4
NOT TO SCALE — E-200

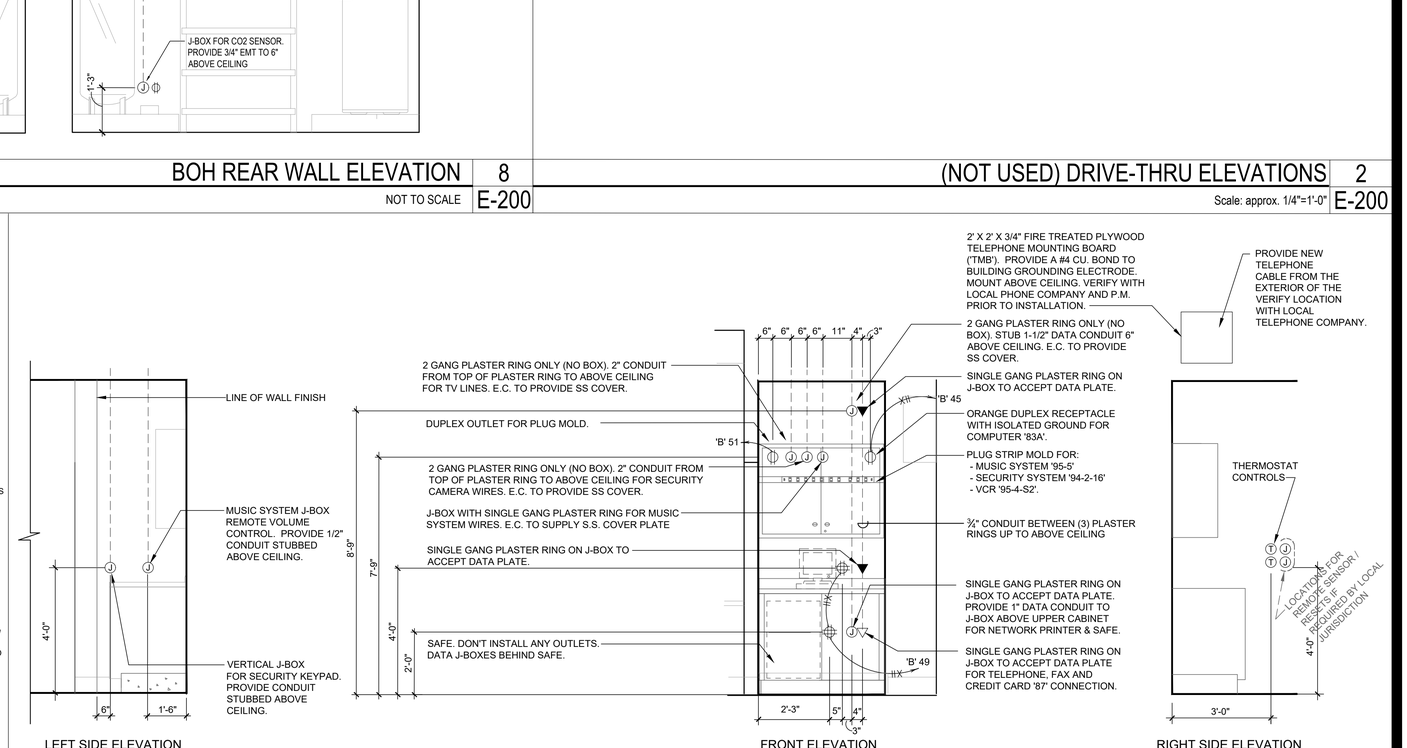

MANAGER'S STATION ELEVATIONS — 1
NOT TO SCALE — E-200

PANDA EXPRESS, INC.
1683 Walnut Grove Ave.
Rosemead, California
91770
Telephone: 626.799.9898
Facsimile: 626.372.8288

All ideas, designs, arrangement and plans indicated or represented by this drawing are the property of Panda Express Inc. and were created for use on this specific project. None of these ideas, designs, arrangements or plans may be used by or disclosed to any person, firm, or corporation without the written permission of Panda Express Inc.

REVISIONS:

ISSUE DATE:

	PEER REVIEW	01-27-2020
	PR RESPONSE 1	02-21-2020
	BUILDING PERMIT	03-11-2020

DRAWN BY: G. COLLINS

PANDA PROJECT #: D7446
ARCH PROJECT #: JCDT19-0314

NORR ARCHITECTS ENGINEERS PLANNERS

PANDA EXPRESS
GREENBRIAR TOWN CENTER,
13059 LEE JACKSON MEMORIAL HWY
FAIRFAX, VA 22033

E-200
ELECTRICAL ELEVATIONS